ROOF / PENTHOUSE **PLAN**

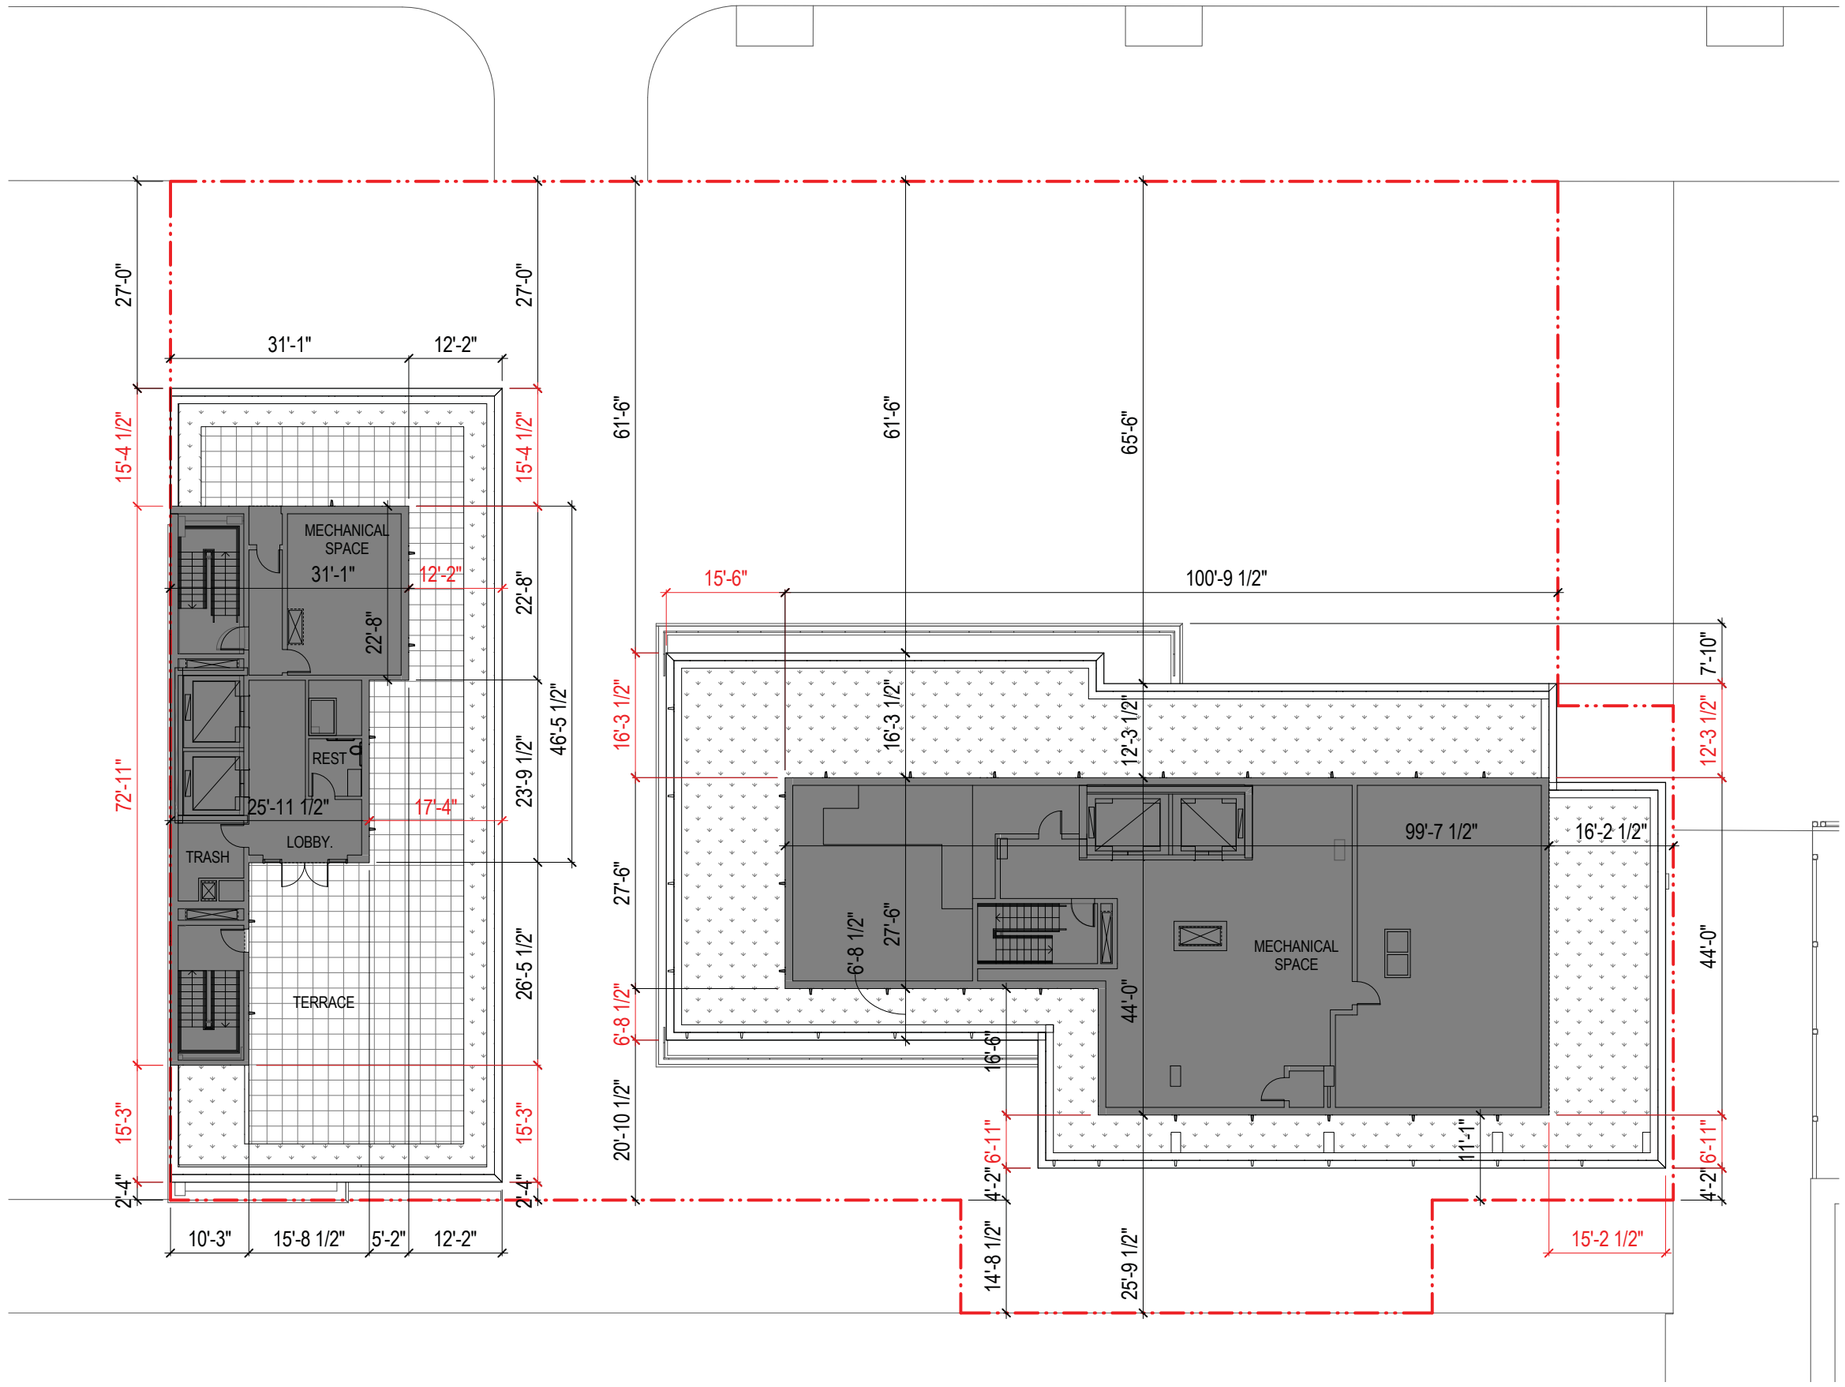

CHINATOWN RESIDENTIAL 中国城 居民街区

BZA PACKAGE

MONUMENT REALTY 丰碑 产业

2015-08-20

lai lee and associates inc

Hickok Cole ARCHITECTS